


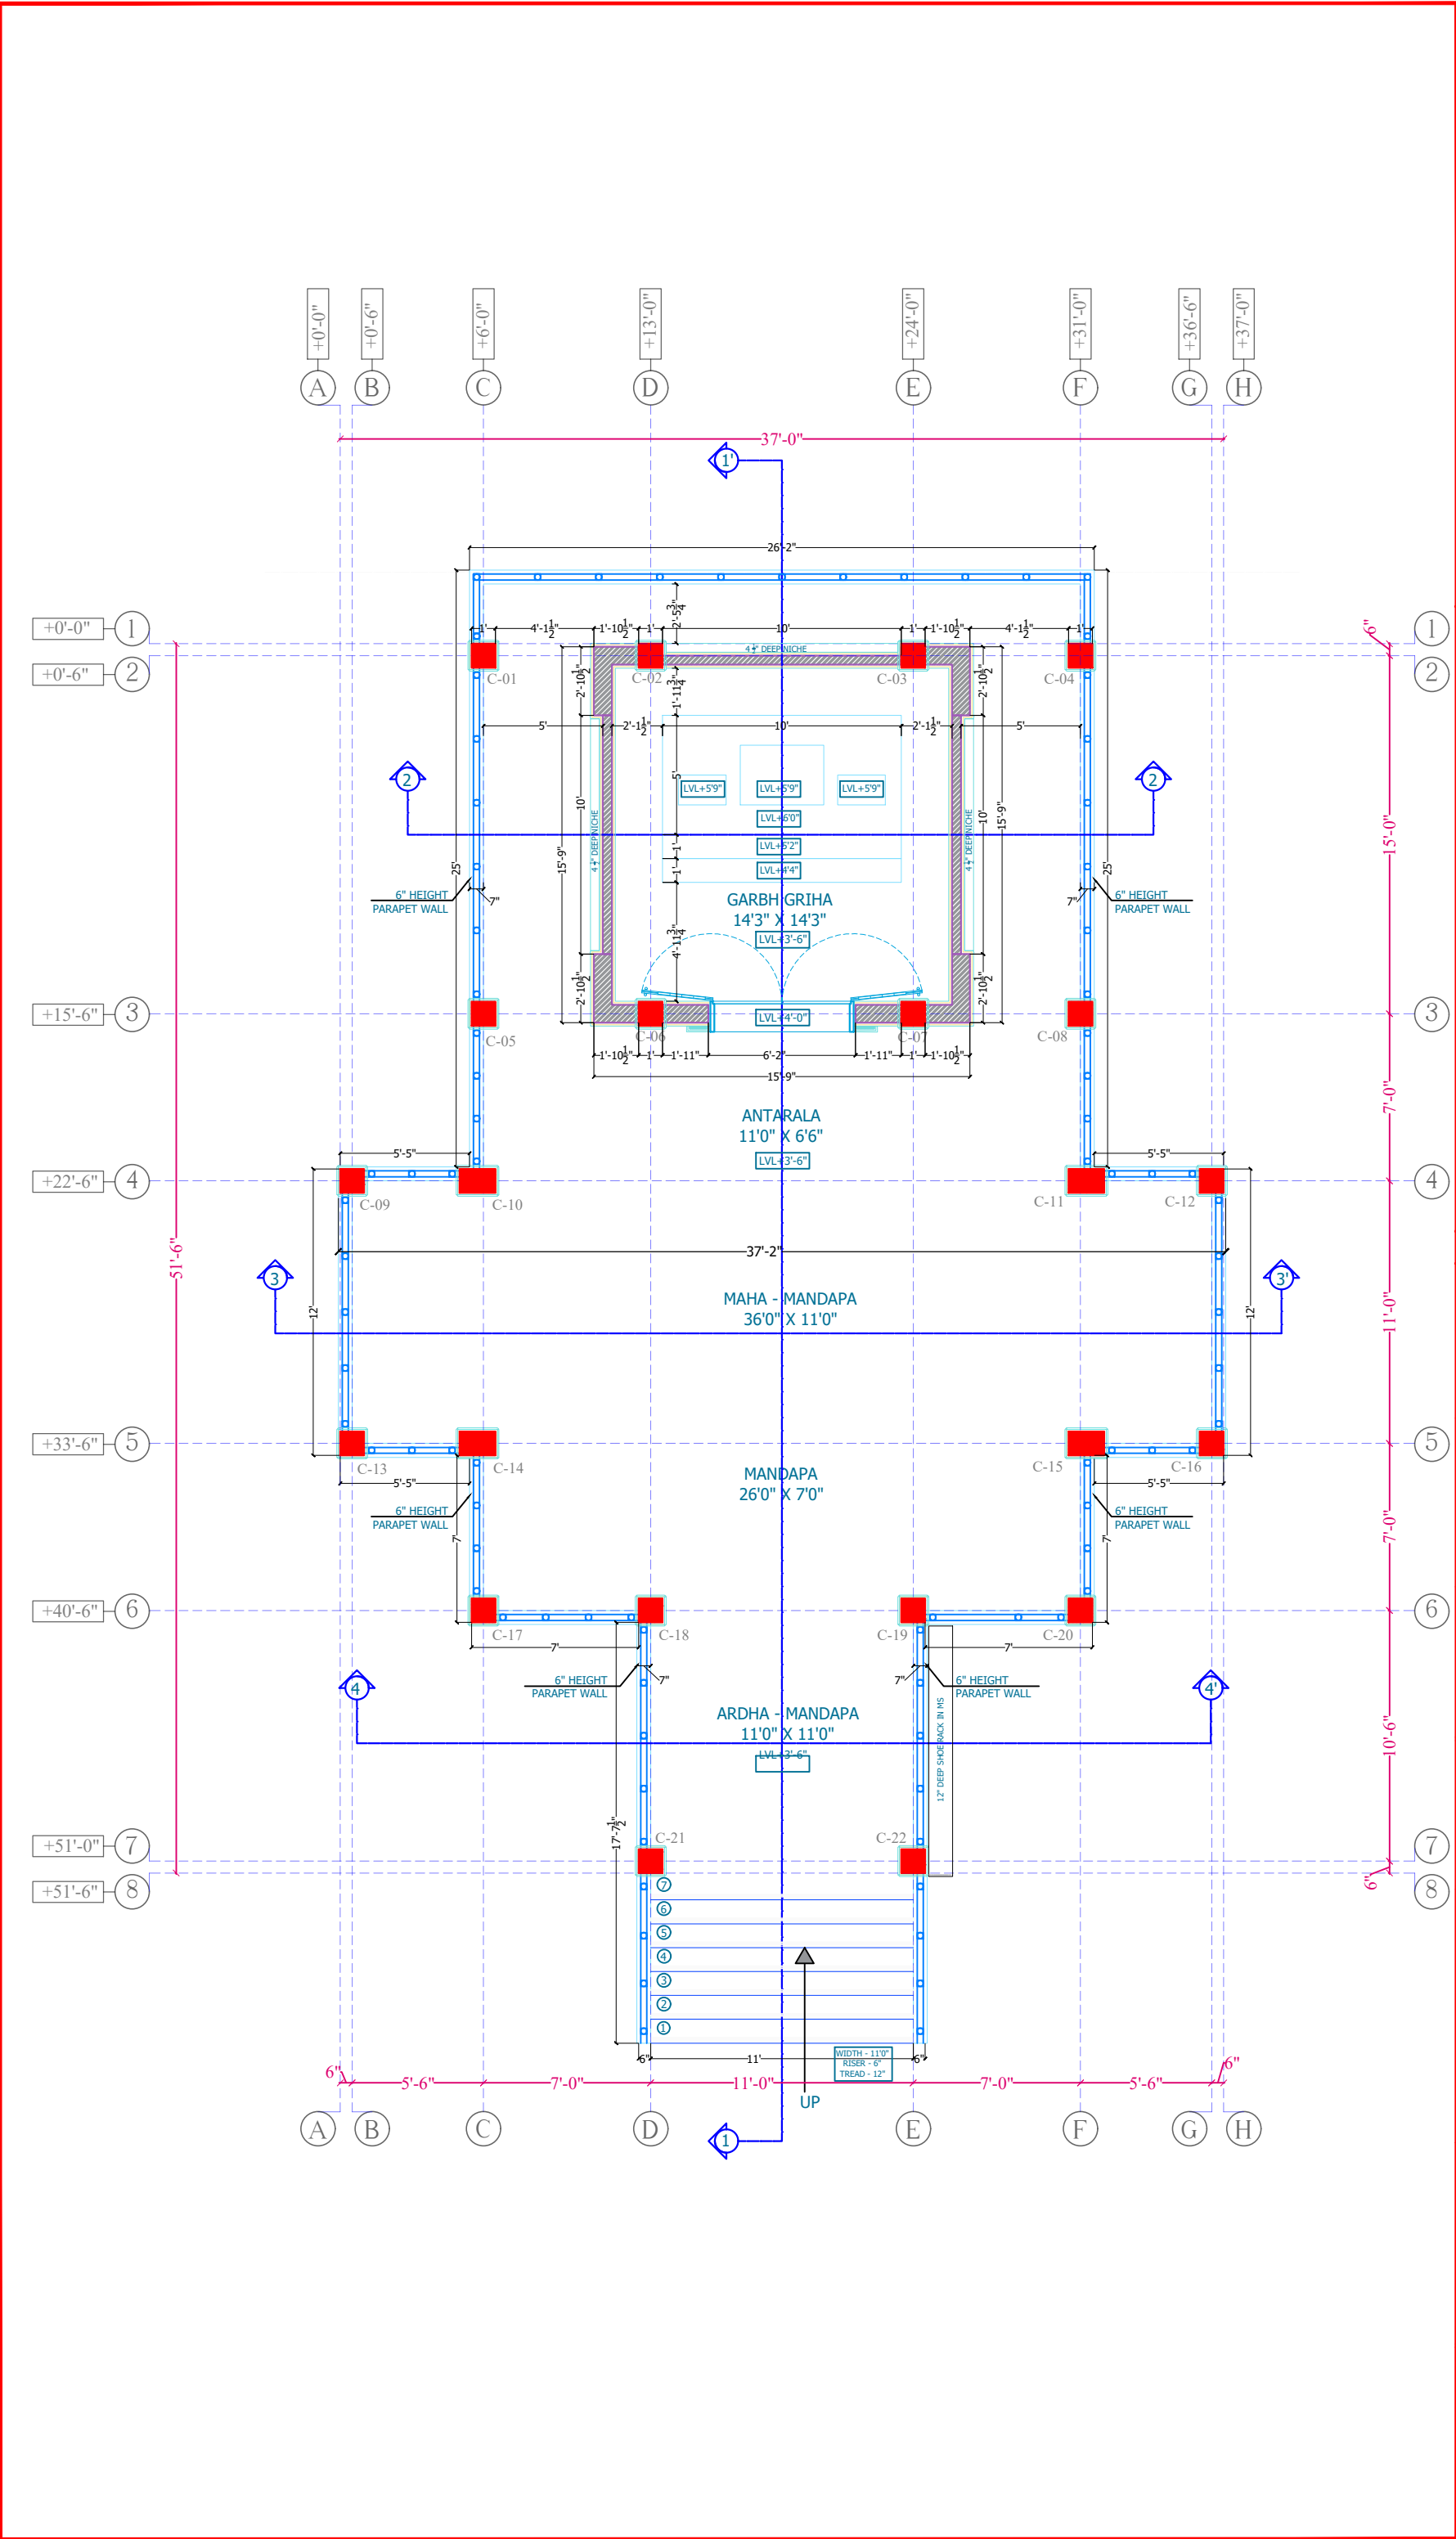

GENERAL NOTES

- Drawings are schematic in nature and prepared for conceptual understanding and preliminary discussions only.
- All dimensions shown are approximate and subject to verification during design development and detailed working drawings.
- Do not scale drawings. Written dimensions shall take precedence.
- Locations of walls, doors, windows, and fixtures are indicative and may vary in detailed design.
- Structural design, MEP (Mechanical, Electrical, Plumbing), HVAC, and other services are shown in diagrammatic form only and are subject to coordination with consultants.
- All statutory norms, building by-laws, NBC, fire safety codes, and local authority regulations shall be strictly adhered to during subsequent stages.
- Materials, finishes, and specifications shown are illustrative and not final.
- Drawings are not intended for construction. Issued only for client review, approvals, and preliminary cost estimates.
- Final setting out, grid lines, and levels shall be based on site survey and structural consultant's input.
- Any discrepancies found shall be immediately brought to the architect's notice before proceeding further.

REV. NO.	DATE	REMARKS

PROJECT TITLE:-
HANUMAN JI TEMPLE

WORK ORDER NO.
PO/LNMIIT/PUR/2025-26/0106-R

CLIENT:-
LNM INSTITUTE OF INFORMATION TECHNOLOGY

PROPOSED BY:-
ZEROTH DIMENSION STUDIO

CHECKED BY:- AR. MIITESH	DESIGNED BY:- AR. KRATI KEDAWAT
DATE:- 19-09-2025	DRAWN BY:- LOKESH SAINI
SHEET. NO:- 13	DRG. TITLE:- MASONRY PLAN
REVISION:- 00	
NORTH	AR. SIGN-
	CLIENT'S SIGN -