


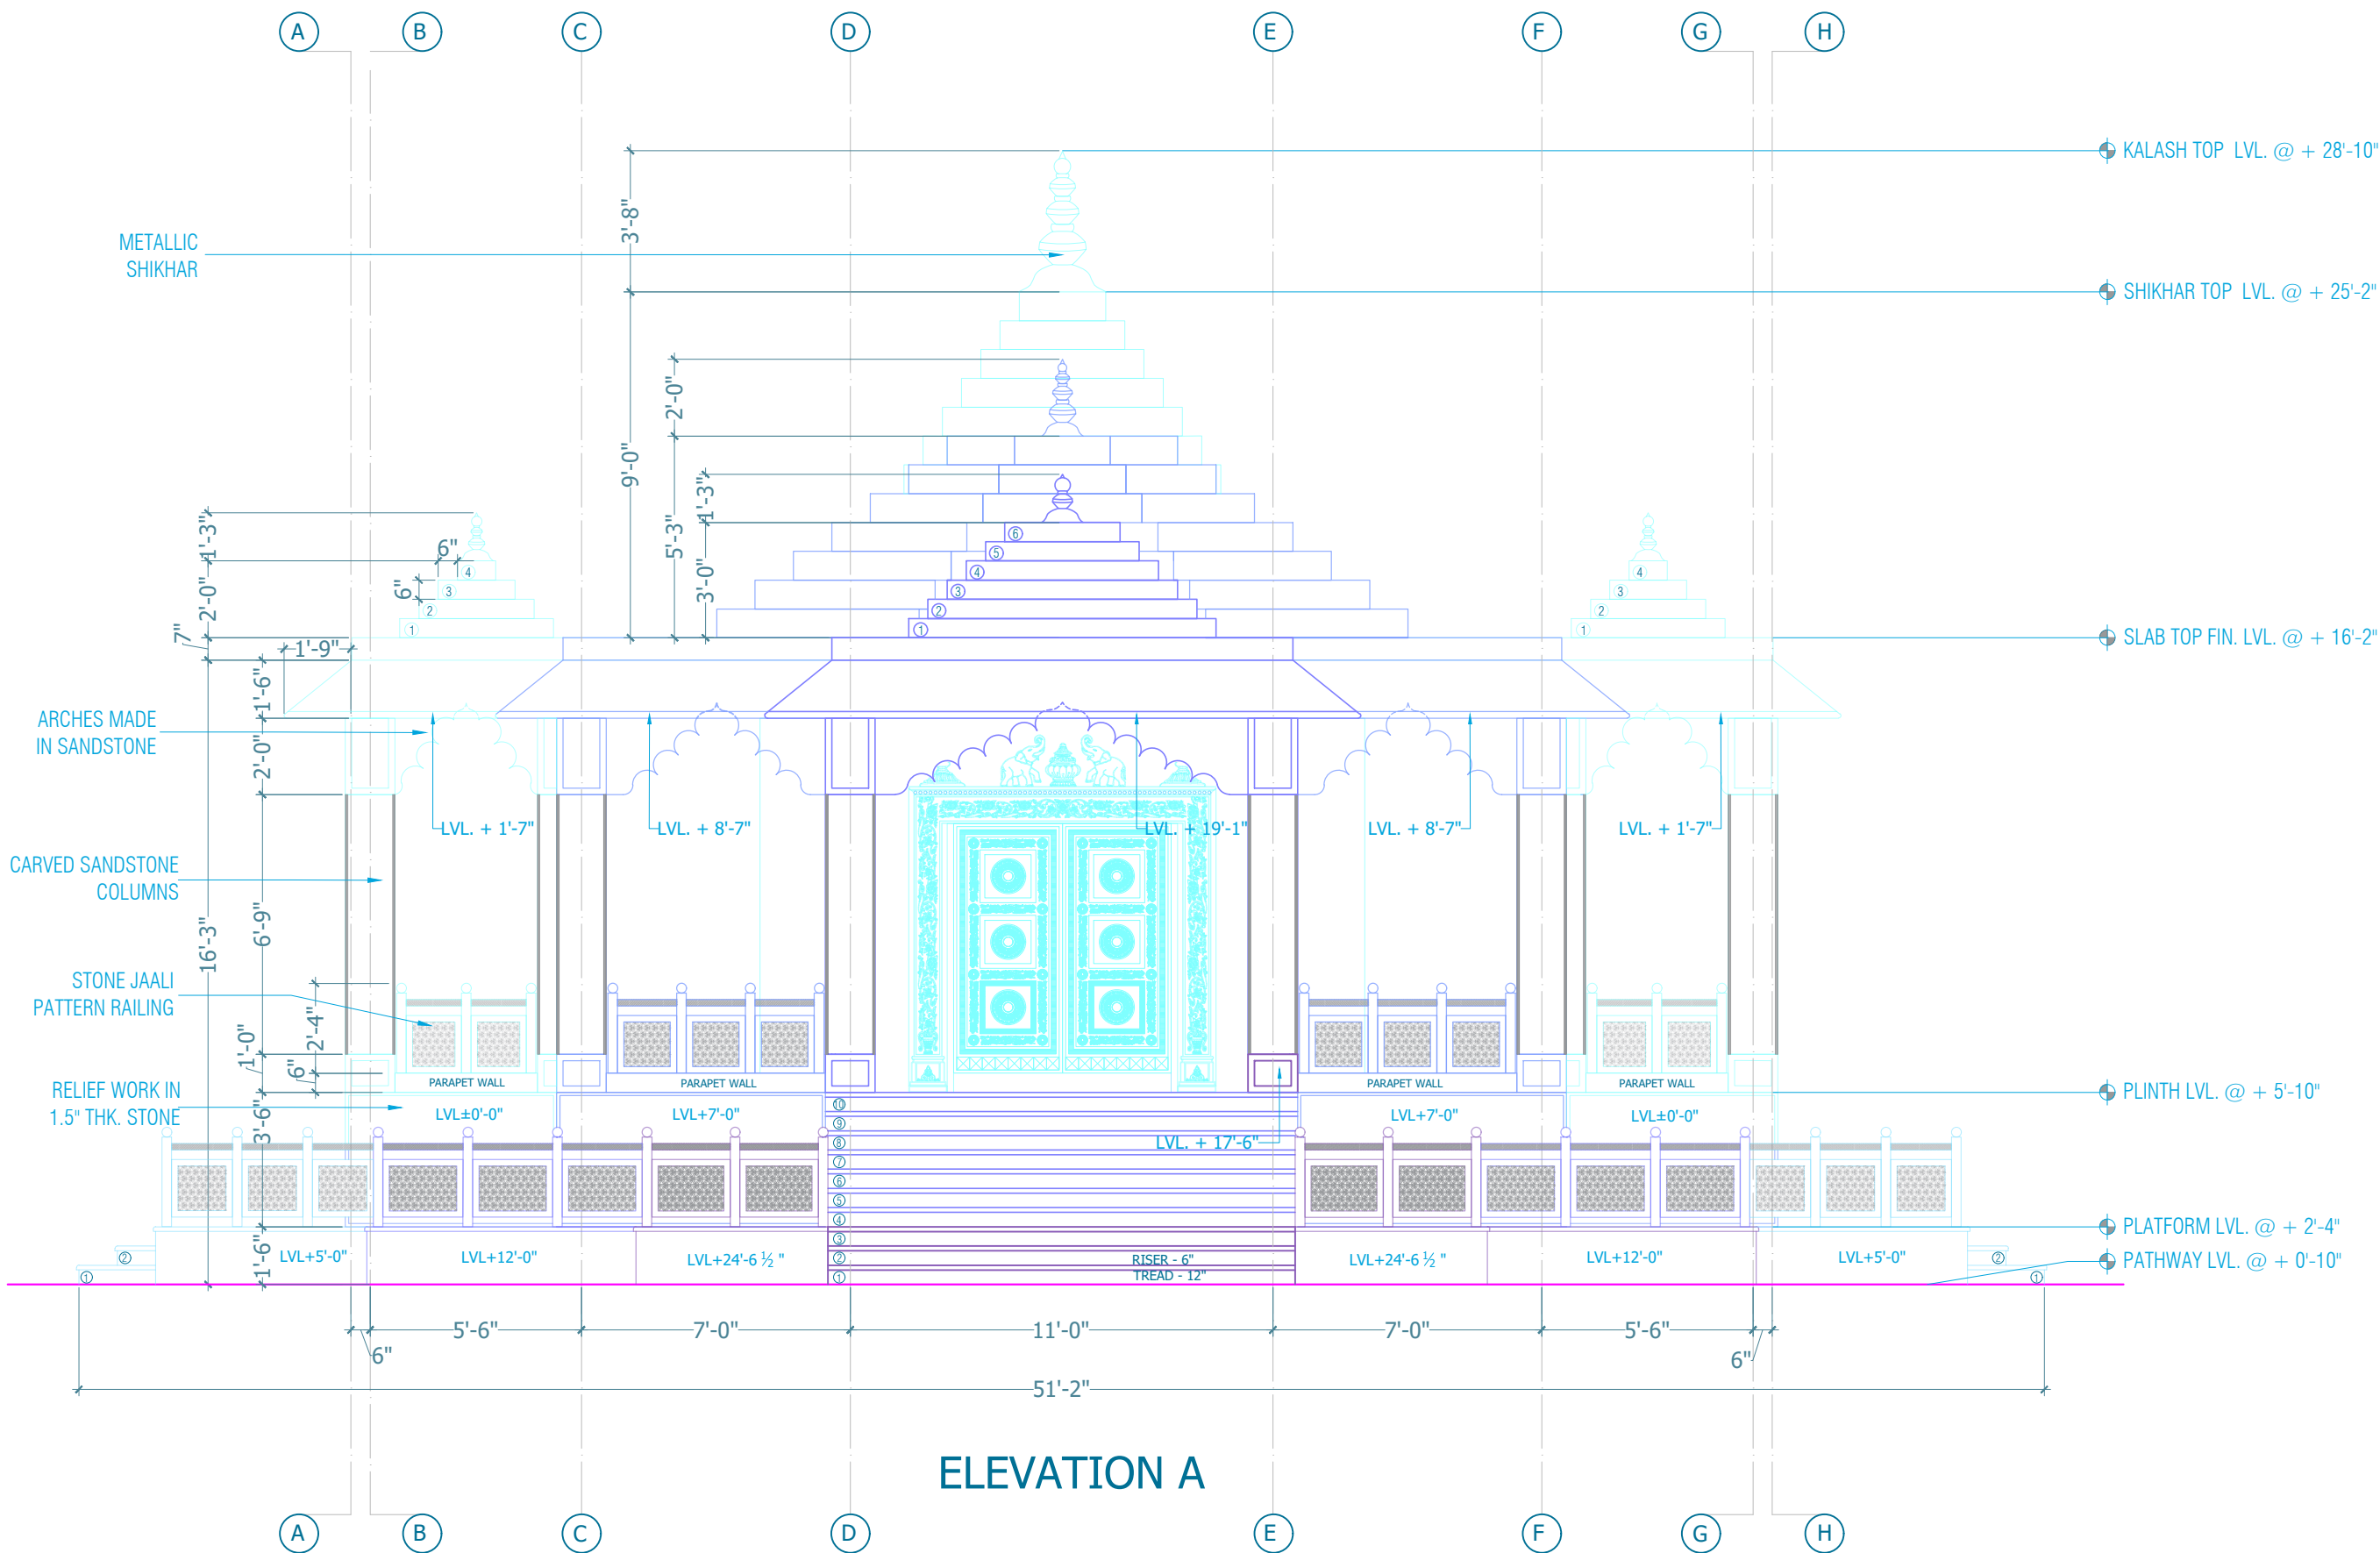

- GENERAL NOTES
- Drawings are schematic in nature and prepared for conceptual understanding and preliminary discussions only.
 - All dimensions shown are approximate and subject to verification during design development and detailed working drawings.
 - Do not scale drawings. Written dimensions shall take precedence.
 - Locations of walls, doors, windows, and fixtures are indicative and may vary in detailed design.
 - Structural design, MEP (Mechanical, Electrical, Plumbing), HVAC, and other services are shown in diagrammatic form only and are subject to coordination with consultants.
 - All statutory norms, building by-laws, NBC, fire safety codes, and local authority regulations shall be strictly adhered to during subsequent stages.
 - Materials, finishes, and specifications shown are illustrative and not final.
 - Drawings are not intended for construction. Issued only for client review, approvals, and preliminary cost estimates.
 - Final setting out, grid lines, and levels shall be based on site survey and structural consultant's input.
 - Any discrepancies found shall be immediately brought to the architect's notice before proceeding further.

REV. NO.	DATE	REMARKS

PROJECT TITLE:-
HANUMAN JI TEMPLE
WORK ORDER NO.
PO/LNMIIT/PUR/2025-26/0106-R
CLIENT:-
LNM INSTITUTE OF
INFORMATION TECHNOLOGY
PROPOSED BY:-
ZEROTH DIMENSION STUDIO

CHECKED BY:-	DESIGNED BY:-
AR. MIITESH	AR. KRATI KEDAWAT

DATE:-	DRAWN BY:-
31-08-2026	PRIYANSHI AGARWAL

SHEET. NO:-	DRG. TITLE:-
13	ELEVATION A

REVISION:-	DESIGN PHASE :-
01	GFC

NORTH	AR. SIGN-
	CLIENT'S SIGN -