


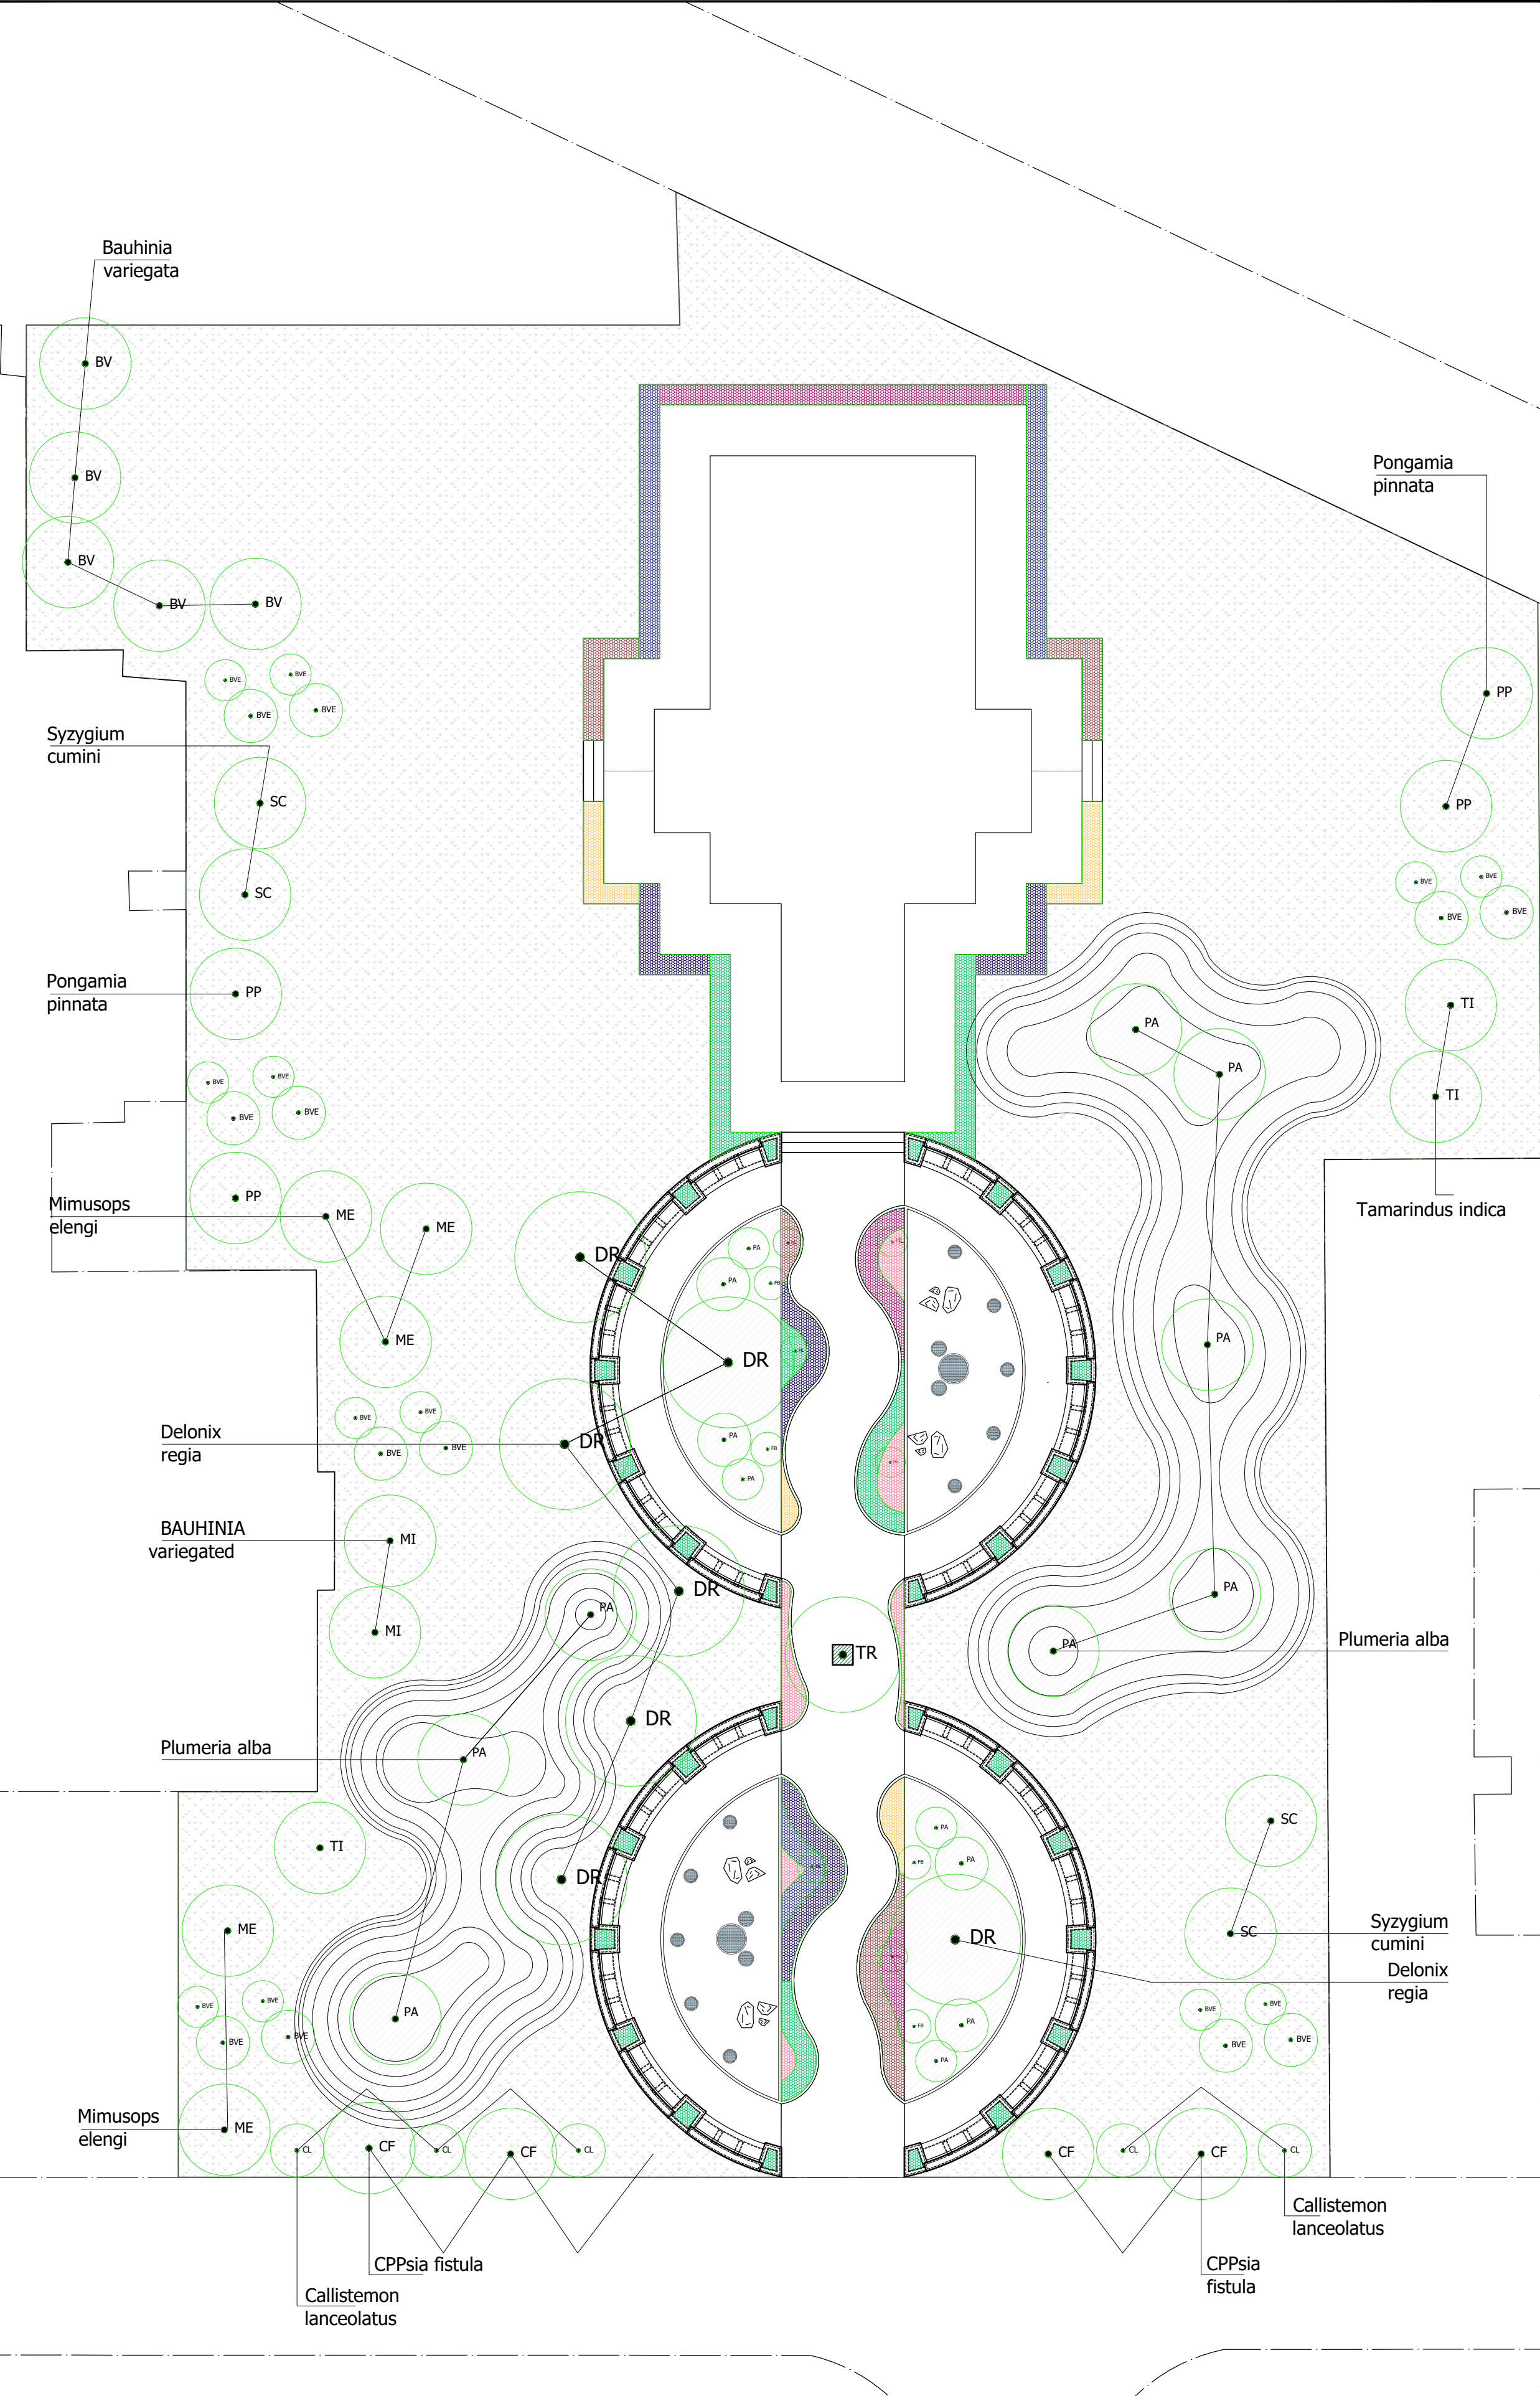

- GENERAL NOTES
1. Drawings are schematic in nature and prepared for conceptual understanding and preliminary discussions only.
 2. All dimensions shown are approximate and subject to verification during design development and detailed working drawings.
 3. Do not scale drawings. Written dimensions shall take precedence.
 4. Locations of walls, doors, windows, and fixtures are indicative and may vary in detailed design.
 5. Structural design, MEP (Mechanical, Electrical, Plumbing), HVAC, and other services are shown in diagrammatic form only and are subject to coordination with consultants.
 6. All statutory norms, building by-laws, NBC, fire safety codes, and local authority regulations shall be strictly adhered to during subsequent stages.
 7. Materials, finishes, and specifications shown are illustrative and not final.
 8. Drawings are not intended for construction. Issued only for client review, approvals, and preliminary cost estimates.
 9. Final setting out, grid lines, and levels shall be based on site survey and structural consultant's input.
 10. Any discrepancies found shall be immediately brought to the architect's notice before proceeding further.

LEGEND - TREE							
S.NO.	GRAPHIC TYPE	ABBREVIATION	ABBREVIATION	SCIENTIFIC NAME	COMMON NAME	ACTUAL IMAGE	TOTAL QTY.
1		PA	PA	Plumeria alba	Champa		15
2		DR	DR	Delonix regia	Gulmohar		7
3		TI	TI	Tamarindus indica	Jamun		3
4		CL	CL	Callistemon lanceolatus	Anethas		5
5		BV	BV	Bauhinia variegata	Kachnar		7
6		PP	PP	Pongamia pinnata	Ficus parvifolia		4
7		ME	ME	Mimosa elengi	Pink Acacia		1
8		SC	SC	Syzygium cumini	Jamun tree		4
9		PA	PA	Plumeria alba	Karaj		4
10		CL	CL	Callistemon lanceolatus	Bottle brush		5
11		CF	CF	CPPsia fistula	Bottle palm		6

REV. NO.	DATE	REMARKS

PROJECT TITLE:-
HANUMAN JI TEMPLE
WORK ORDER NO.
PO/LNMIIT/PUR/2025-26/0106-R

CLIENT:-
LNM INSTITUTE OF
INFORMATION TECHNOLOGY

PROPOSED BY:-
ZEROTH DIMENSION STUDIO

CHECKED BY:- AR. MIITESH	DESIGNED BY:- AR. KRATI KEDAWAT
-----------------------------	---------------------------------------

DATE:- 19-09-2025	DRAWN BY:- SHASHANK MEHTA
----------------------	---------------------------------

SHEET. NO:- 13	DRG. TITLE:- Landscape Planting Plan
REVISION:- 00	

NORTH 	AR. SIGN-
	CLIENT'S SIGN -

LEGEND - SHRUB & PLANTS						
S.NO.	GRAPHIC TYPE	ABBREVIATION	SCIENTIFIC NAME	COMMON NAME	ACTUAL IMAGE	TOTAL QTY.
1		BVE	Bambusa verticillata	Budha Bolly / Budha Bamboo		24
2		RE	Rapis exotica	Bamboo Palm / Broadleaf Lady Palm		26
3		JS	Jasminum Sambac	Mogra / Arabian Jasmine		76
4		HP	Hamelia patens	Hibiscus / Gulab		40
5		RS	Hibiscus rosa-sinensis	Hibiscus / Gulab		34
6		TD	Tabernaemontana divaricata	Chandi / Cape Jasmine		42
7		AO	Adenium obesum	Adenium / Desert Rose		38